GATE OPENING TO THE RIGHT VIEWED FROM THE OUTSIDE

GATE INFILL 25/30MM BOX SECTION (MORE OPTIONS AVAILABLE, SEE ATTACHED DRAWING)

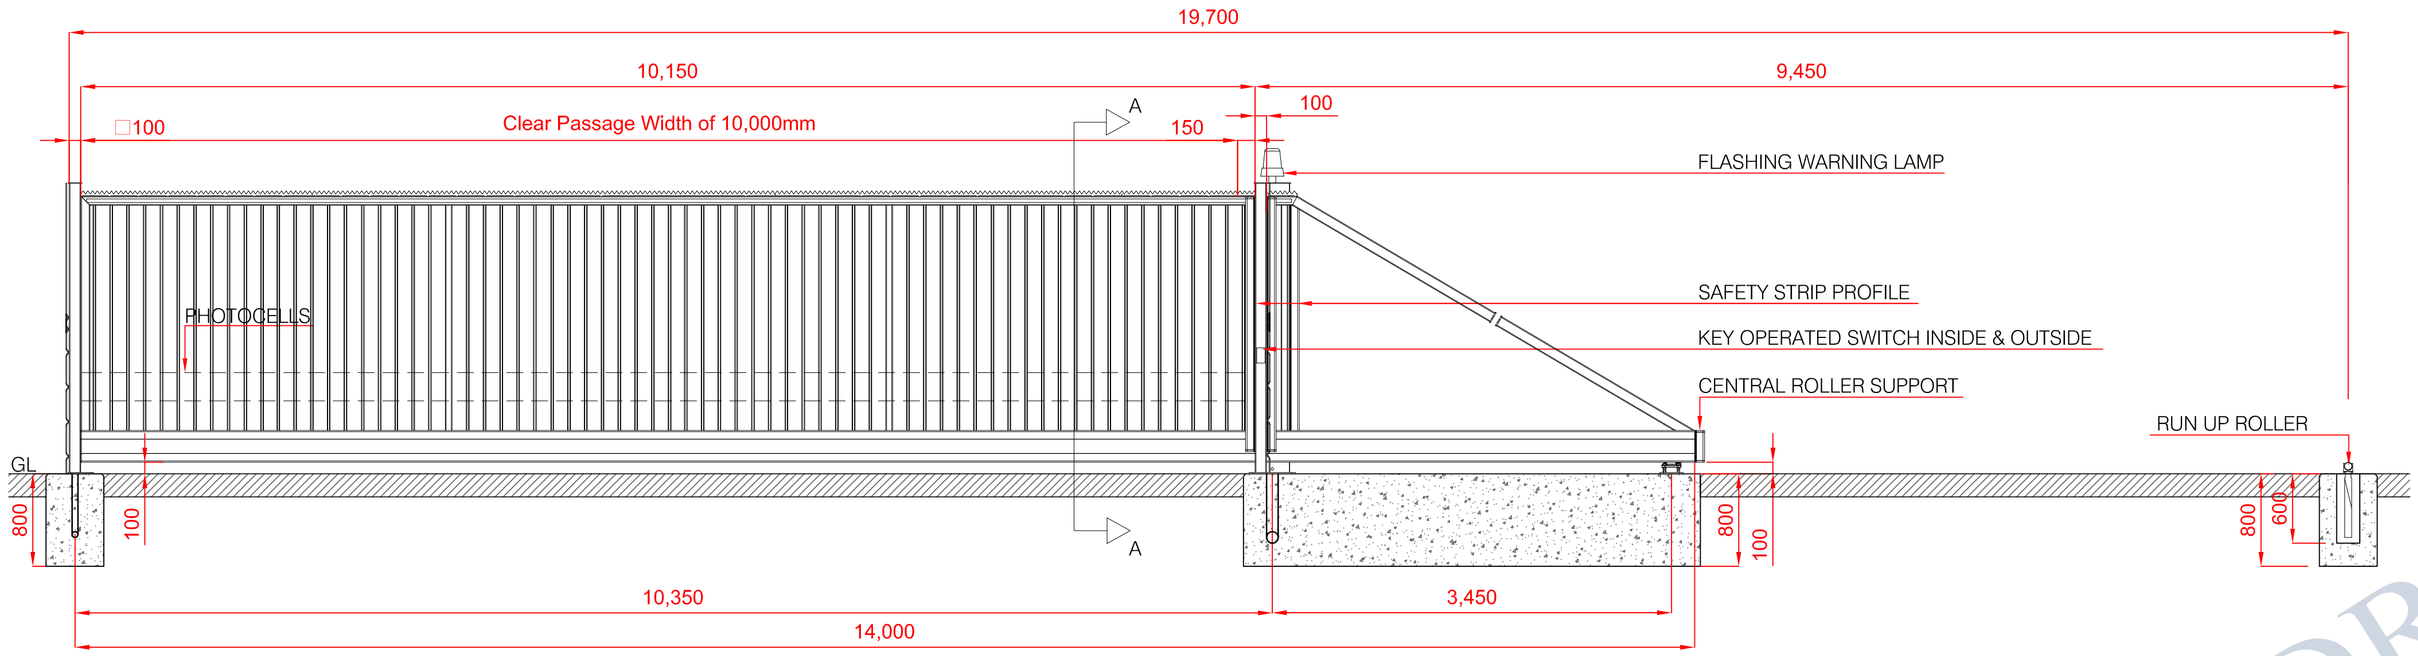

GATE ELEVATION

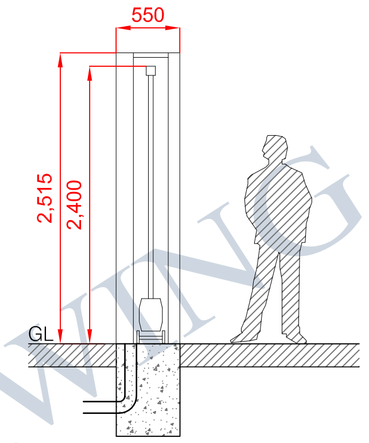

GATE SECTION A-A

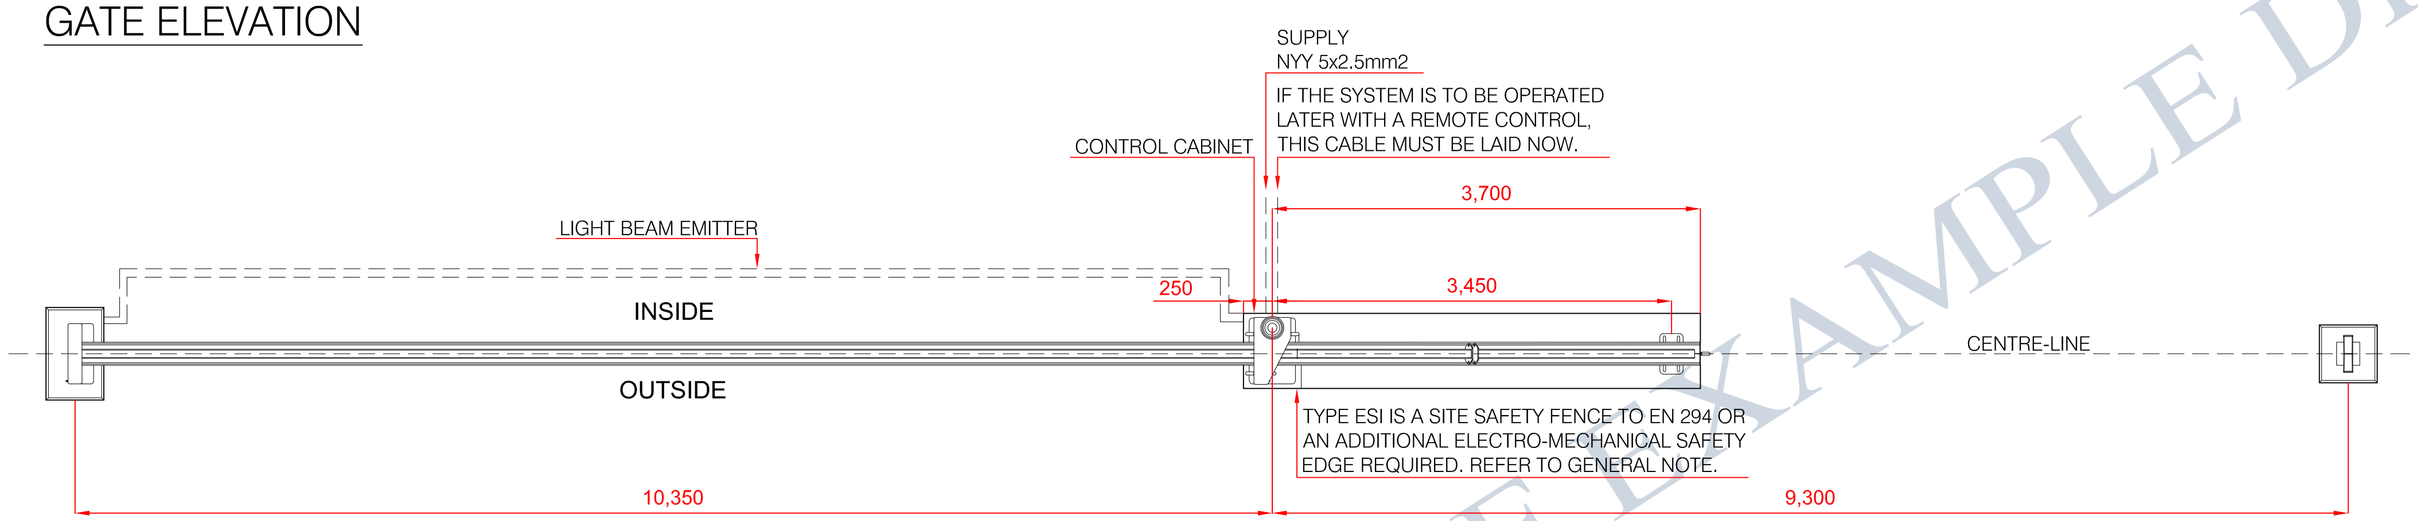

GATE PLAN

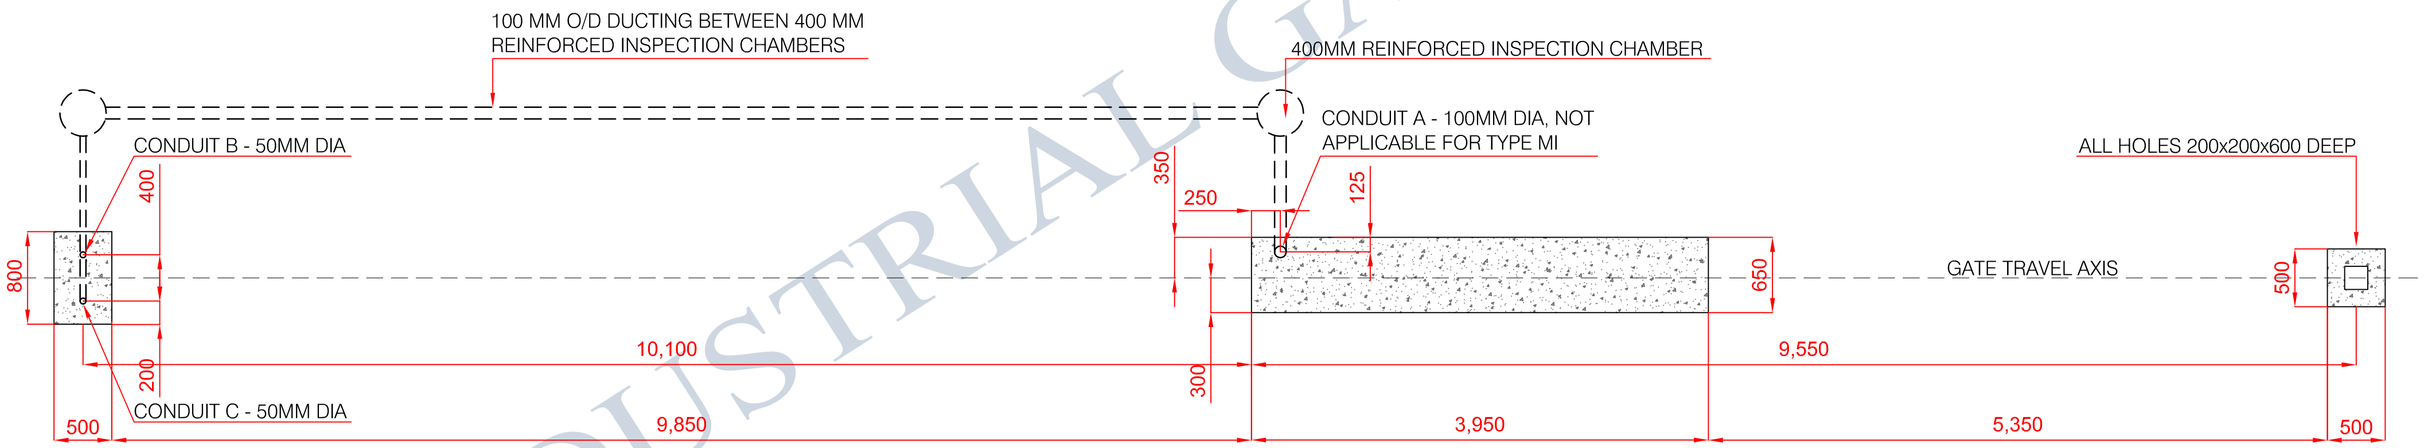

GATE FOUNDATION/ DUCT PLAN

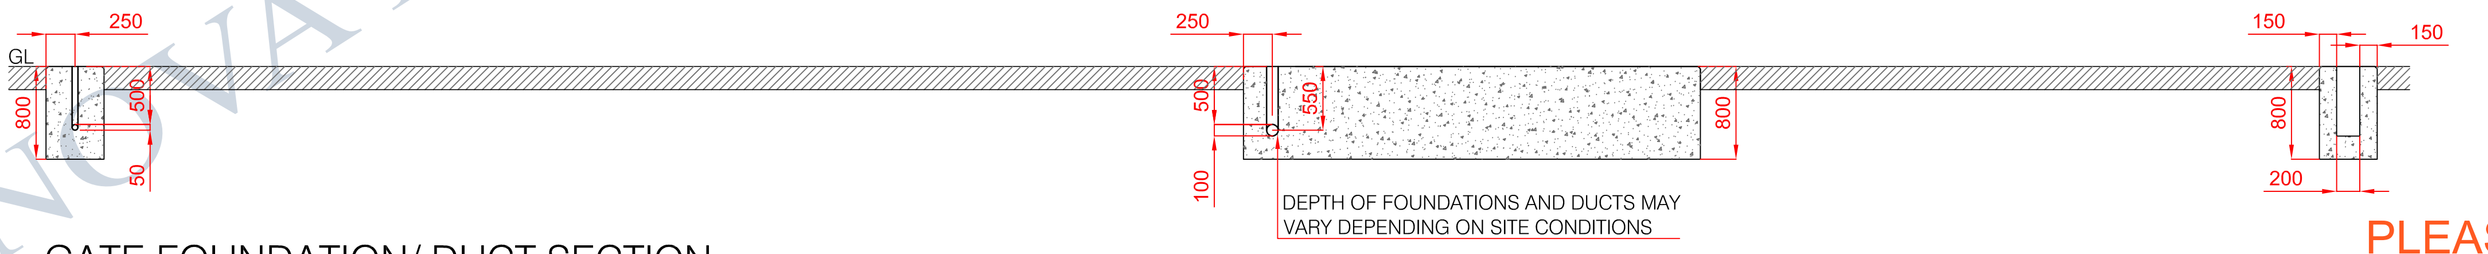

GATE FOUNDATION/ DUCT SECTION

GENERAL NOTES:

1) ALL MEASUREMENTS ARE IN MILLIMETERS.
2) DIMENSIONS OF FOUNDATIONS FOR GROUND CLASSIFICATION 3-4, IF THE CLASSIFICATION IS UNDER 3, THE FOUNDATIONS MUST BE EXTENDED ACCORDINGLY. ALL FOUNDATIONS MUST BE FOUNDED.
3) VDE GUIDELINES TO LAY ELECTRIC CABLES.
4) TYPE ESI IS A SITE SAFETY MESH FENCE TO EN 294 OR AN ADDITIONAL ELECTRO-MECHANICAL SAFETY EDGE REQUIRED. WHERE SAFETY MESH FENCE IS IN CLOSE PROXIMITY TO THE CONTROL CABINET, MESH PANEL TO BE A MAXIMUM SIZE OF 25X25MM. WHERE SAFETY MESH FENCE IS TO BE SET BACK FROM THE CONTROL CABINET A MINIMUM 1.2M, MESH PANEL TO BE A MAXIMUM SIZE OF 200X25MM.
5) DEPTH OF FOUNDATIONS AND DEPTH OF DUCTS MAY VARY DEPENDING ON SITE CONDITIONS.

NOTES

Rev	Date	Detail	Drawn	Chk'd	App'd

Client:

Project:
INOVA 280 Model Gate
10m Clear Opening
2.4m High

Gate Spec:
Plans, Elevations & Details

Design:	CR	Drawn:	RK
Chk'd:	CR	App'd:	CR
Date:	Jan 2011	Scale:	Not to Scale

inova Gates Ltd
76 Derrynoid Road
Draperstown , Co. Derry
BT45 7 DW
Tel : 0845 331 3377
Fax : 0845 331 3388
sales@inovagates.com

No. RFS/INOVA/01/01

Size: A1

PLEASE CONTACT OUR INOVA GATES OFFICE FOR SITE SPECIFIC DRAWINGS

INOVA INDUSTRIAL GATE EXAMPLE DRAWING